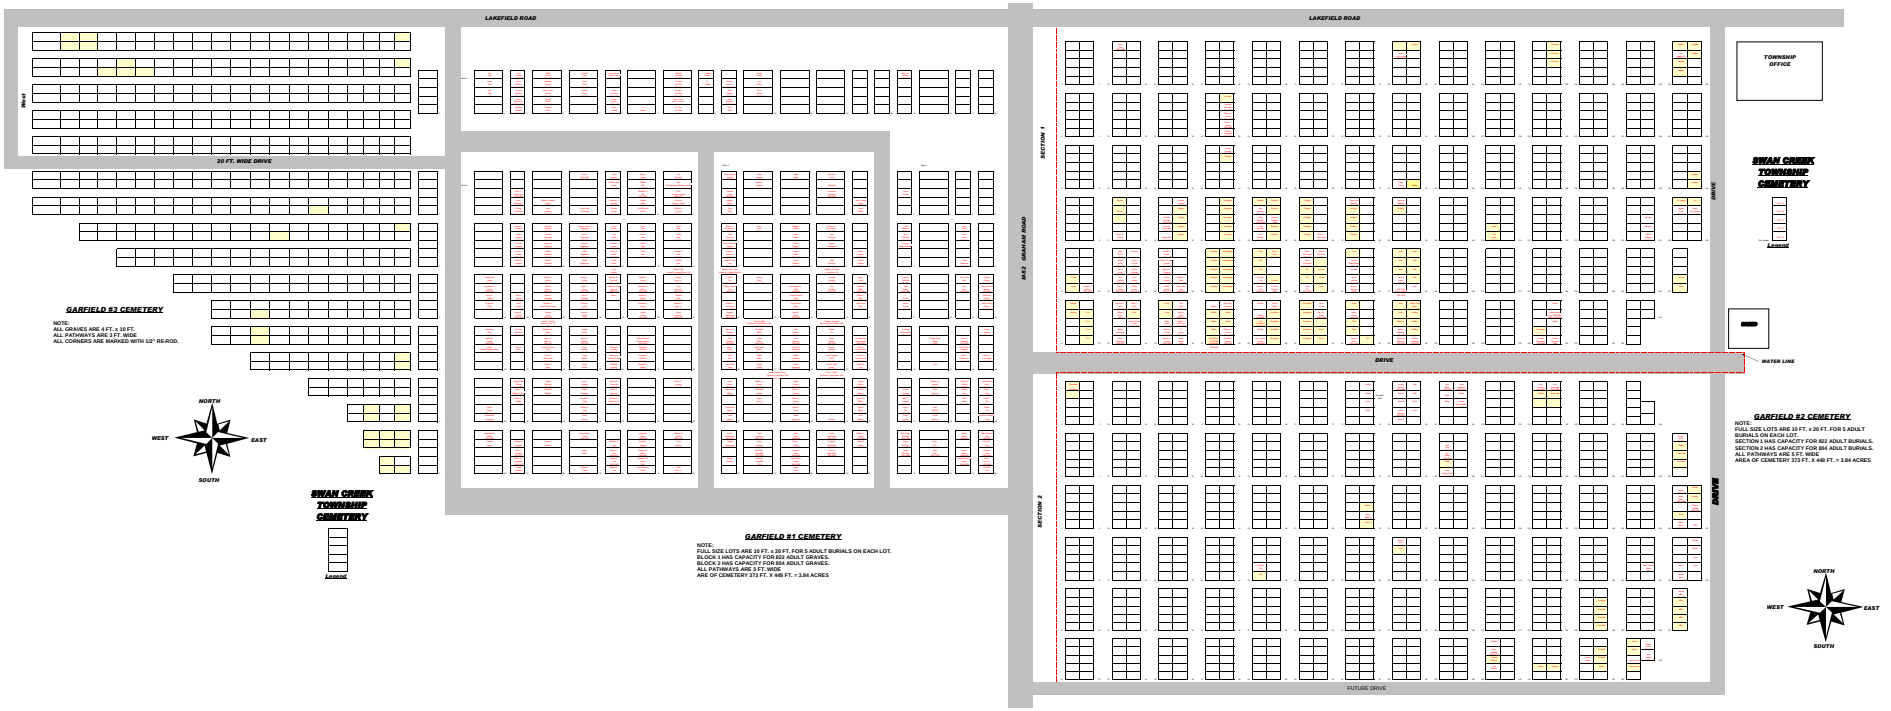
LAKEFIELD ROAD
LAKEFIELD ROAD
M-64
20 FT. WIDE DRIVE
M-52 GRAHAM ROAD
SECTION 1
SECTION 2
DRIVE
DRIVE
DRIVE
FUTURE DRIVE
TOWNSHIP OFFICE
SWAN CREEK TOWNSHIP CEMETERY
Legend
WATER LINE
GARFIELD #2 CEMETERY
NOTE:
ALL GRAVES ARE 4 FT. x 10 FT.
ALL PATHWAYS ARE 3 FT. WIDE
ALL CORNERS ARE MARKED WITH 1/2" RE-ROD.
NORTH
WEST
EAST
SOUTH
SWAN CREEK TOWNSHIP CEMETERY
Legend
GARFIELD #1 CEMETERY
NOTE:
FULL SIZE LOTS ARE 10 FT. x 20 FT. FOR 5 ADULT BURIALS ON EACH LOT.
BLOCK 1 HAS CAPACITY FOR 822 ADULT GRAVES.
BLOCK 2 HAS CAPACITY FOR 894 ADULT GRAVES.
ALL PATHWAYS ARE 5 FT. WIDE
AREA OF CEMETERY 373 FT. X 449 FT. = 3.84 ACRES
GARFIELD #2 CEMETERY
NOTE:
FULL SIZE LOTS ARE 10 FT. x 20 FT. FOR 5 ADULT BURIALS ON EACH LOT.
SECTION 1 HAS CAPACITY FOR 822 ADULT BURIALS.
SECTION 2 HAS CAPACITY FOR 894 ADULT BURIALS.
ALL PATHWAYS ARE 5 FT. WIDE
AREA OF CEMETERY 373 FT. X 449 FT. = 3.84 ACRES
NORTH
WEST
EAST
SOUTH